Alternate Energy

Renewable energy for your future

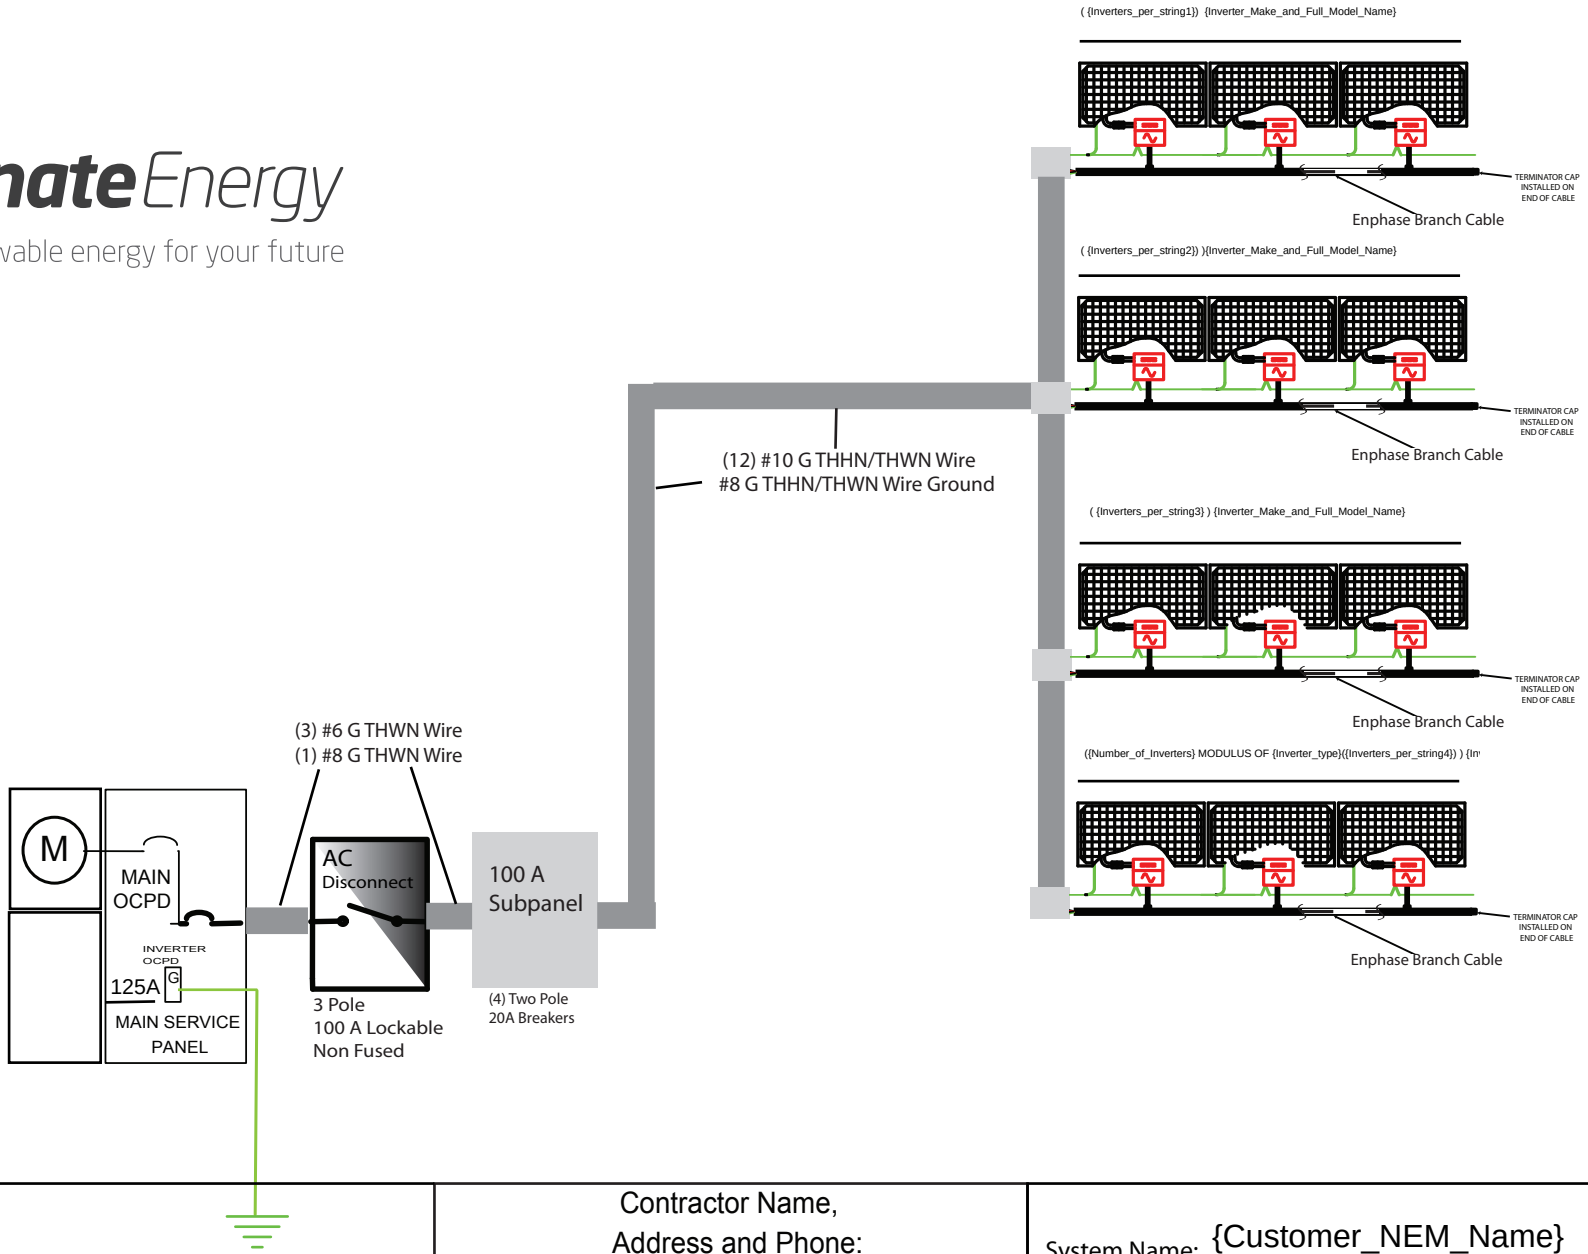

Single Line Diagram

Contractor Name, Address and Phone:

Alternate Energy Inc.
803 Ahua Street
Honolulu, Hawaii 96819
(808) 842-5853

System Name: {Customer_NEM_Name}

System Address: {Address}, {City}, {State} {Zip_Code}

System Size: {Max_System_power_output_kW}

& Type of Module: {#_of_Modules} {Module_Make_and_Full_Model_Name}